(X)— ELEVATION LEGEND

DIVISION 3 – CONCRETE
- (3.A) PRE-CAST SIMULATED LIMESTONE ARCH

DIVISION 4 – MASONRY
- (4.A) RUNNING BOND BRICK (TYPE 1 – DISTRESSED BRICK PAINTED WHITE)
- (4.B) RUNNING BOND BRICK (TYPE 2 – CALVERT ROSE SMOOTH BRICK)
- (4.C) RUNNING BOND BRICK (TYPE 3 – CALVERT 40 MOD #5141)
- (4.D) RUNNING BOND BRICK (TYPE 4 – CONTINENTAL 594 MOD #5639)
- (4.E) RUNNING BOND BRICK (TYPE 5 – OLD RICHMOND 3–115)
- (4.F) RUNNING BOND BRICK (TYPE 6 – STD. 475 MOD)
- (4.G) RUNNING BOND BRICK (TYPE 7 – SANTA FE 3–542)
- (4.H) CULTURED STONE FACING MATERIAL
- (4.J) 12" BRICK "JACK-ARCH"
- (4.K) BRICK SILL COURSE
- (4.L) BRICK SOLDIER COURSE
- (4.M) SPLIT FACE CONCRETE MASONRY UNITS (YBP–72)
- (4.N) BRICK QUOINING
- (4.O) BRICK ROWLOCK COURSE
- (4.P) BRICK HEADER COURSE
- (4.Q) BRICK ARCH

DIVISION 5 – METALS
- (5.A) ALUMINUM GUTTER AND DOWNSPOUT SYSTEM

DIVISION 6 – WOOD & PLASTICS
- (6.A) SIMULATED WOOD TRIM BOARD (VARIOUS SIZES)
- (6.B) SIMULATED WOOD COLUMN COVERS (FRP)
- (6.C) SIMULATED WOOD DECORATIVE BRACKETS
- (6.D) SIMULATED WOOD SHUTTERS

DIVISION 7 – THERMAL & MOISTURE PROTECTION
- (7.A) PAC-CLAD STANDING SEAM METAL ROOFING SYSTEM, SEAMS TO BE 18" O.C. (ZINC)
- (7.B) ARCHITECTURAL ASPHALT SHINGLE SYSTEM (SIMULATED SLATE ROOF)
- (7.C) ARCHITECTURAL ASPHALT SHINGLE ROOFING SYSTEM (LIGHT GREY)
- (7.D) FABRIC AWNING
- (7.E) HARDI-PLANK HORIZONTAL LAP SIDING SYSTEM (NAVAJO WHITE)
- (7.F) HARDI-PANEL VERTICAL SIDING SYSTEM (KHAKI BROWN)
- (7.G) BRICK EXPANSION JOINT
- (7.H) PAC-CLAD STANDING SEAM METAL FOORING SYSTEM, SEAMS TO BE 18" O.C. (MATTE BLACK)
- (7.J) ARCHITECTURAL ASPHALT SHINGLE ROOFING SYSTEM (DARK GREY)
- (7.K) HARDI-PLANK HORIZONTAL LAP BATTON SIDING SYSTEM (KHAKI BROWN)
- (7.L) PAC-CLAD STANDING SEAM METAL ROOFING SYSTEM, SEAMS TO BE 18" O.C. (SILVER)

DIVISION 8 – DOORS & WINDOWS
- (8.A) ALUMINUM STOREFRONT
- (8.B) HOLLOW METAL DOOR AND FRAME
- (8.C) ALUMINUM DOUBLE HUNG WINDOW SYSTEM
- (8.D) JAMB MOUNTED, INSULATED METAL ROLL-UP DOOR
- (8.D) TELLER WINDOW

DIVISION 10 – SPECIALTIES
- (10.A) FACTORY KYNAR FINISHED ALUMINUM LOUVER, WITH INSECT SCREEN
- (10.B) RUBBER TRUCK BUMPERS

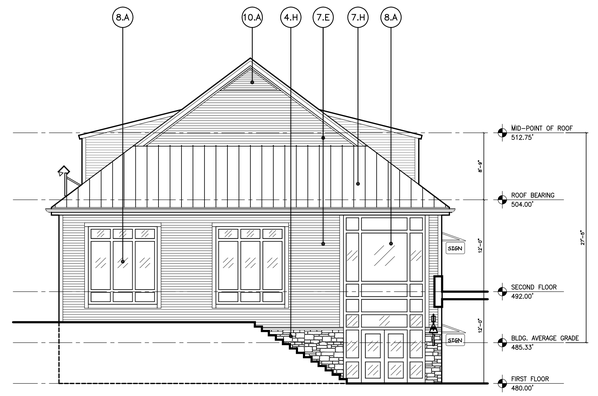

7 B1 A2.01 WEST ELEVATION
SCALE: 1/8"=1'-0"

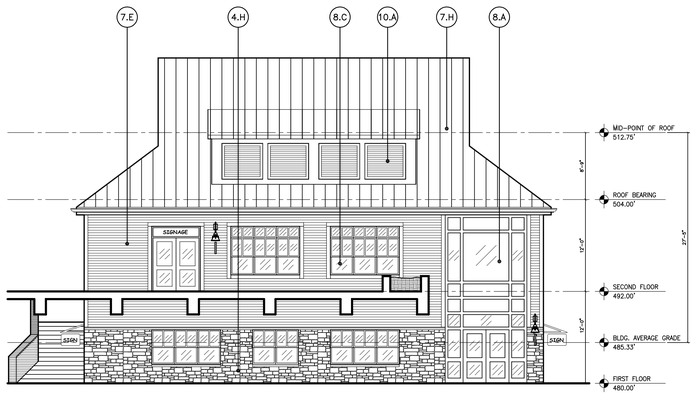

6 B1 A2.01 SOUTH ELEVATION
SCALE: 1/8"=1'-0"

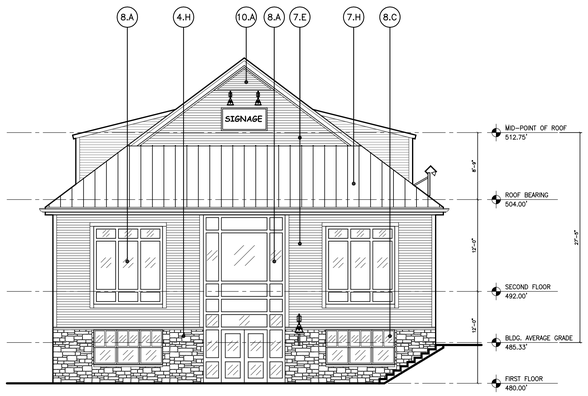

5 B1 A2.01 EAST ELEVATION
SCALE: 1/8"=1'-0"

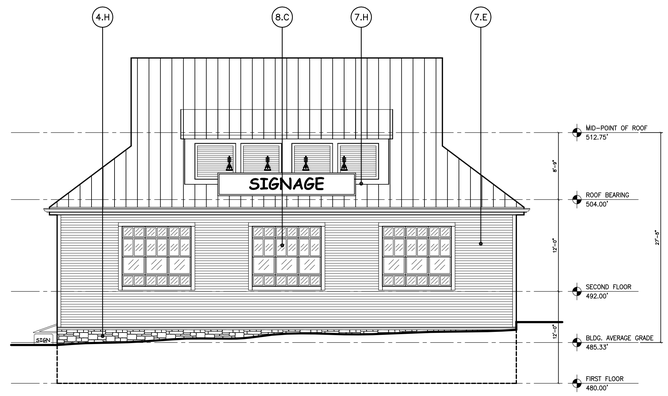

4 B1 A2.01 NORTH ELEVATION
SCALE: 1/8"=1'-0"

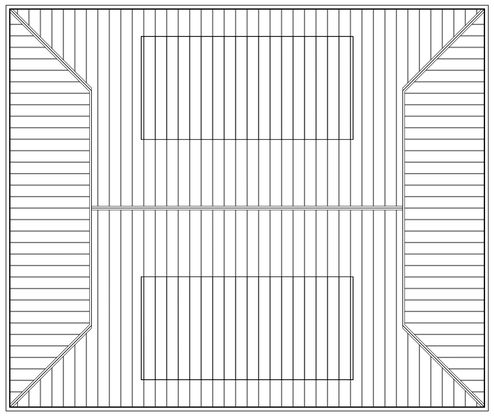

3 B1 A2.01 ROOF PLAN
SCALE: 1/8"=1'-0"

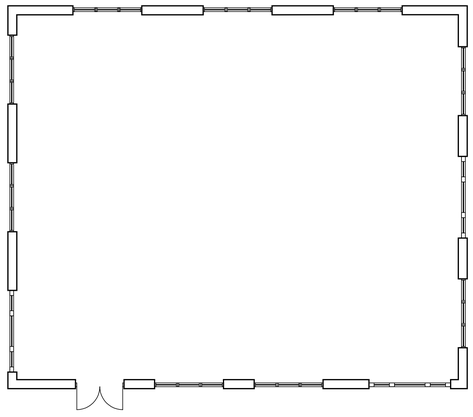

2 B1 A2.01 SECOND FLOOR PLAN
SCALE: 1/8"=1'-0"

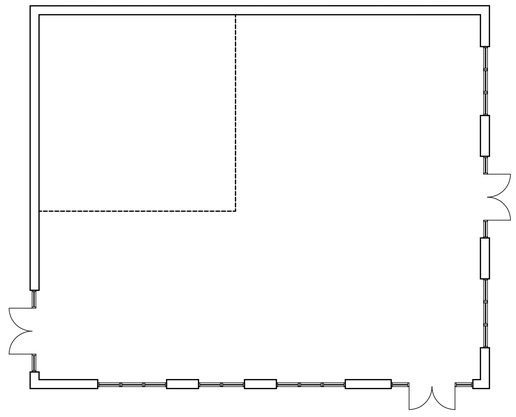

1 B1 A2.01 FIRST FLOOR PLAN
SCALE: 1/8"=1'-0"

DEVELOPER
NICHOLS DEVELOPEMENT, LLC
18623 BROOKE RD.
SANDY SPRING, MD 20860
301–924–5258

DESIGN ARCHITECT
ALMY ARCHITECTS
11006 KENILWORTH AVE.
GARRETT PARK, MD 20896
301–949–7813

CIVIL ENGINEER
MACRIS, HENDRICKS, & GLASCOCK, P.A.
9220 WIGHTMAN RD., SUITE 120
MONTGOMERY VILLAGE, MD 20886
301–670–0840

STRUCTURAL ENGINEER
MECHANICAL/ELECTRICAL /PLUMBING ENGINEER
ANCONA & ASSOCIATES, INC.
1686 VILLAGE GREEN, SUITE 201
CROFTON, MD 21114
301–261–6936

ARCHITECT
SEMA Smolen-Emr
11820 PARKLAWN DRIVE
ROCKVILLE, MD 20852
301–770–0177

PROFESSIONAL SEAL:

NOT FOR CONSTRUCTION

PRINTS ISSUED

NO.	DESCRIPTION	DATE

ASHTON MEETING PLACE
NEW HAMPSHIRE AVE. & MD ROUTE 108
ASHTON, MARYLAND

NEW FACILITY

SHEET TITLE
BUILDING 1
RETAIL
FLOOR PLANS, ROOF PLAN, AND ELEVATIONS

PROJECT NO. 04004.05
DATE Sep. 05, 2007
SCALE AS NOTED
WORKING NORTH
SHEET NO. B1 A2.01

CAD FILE:
SCALE FACTOR: